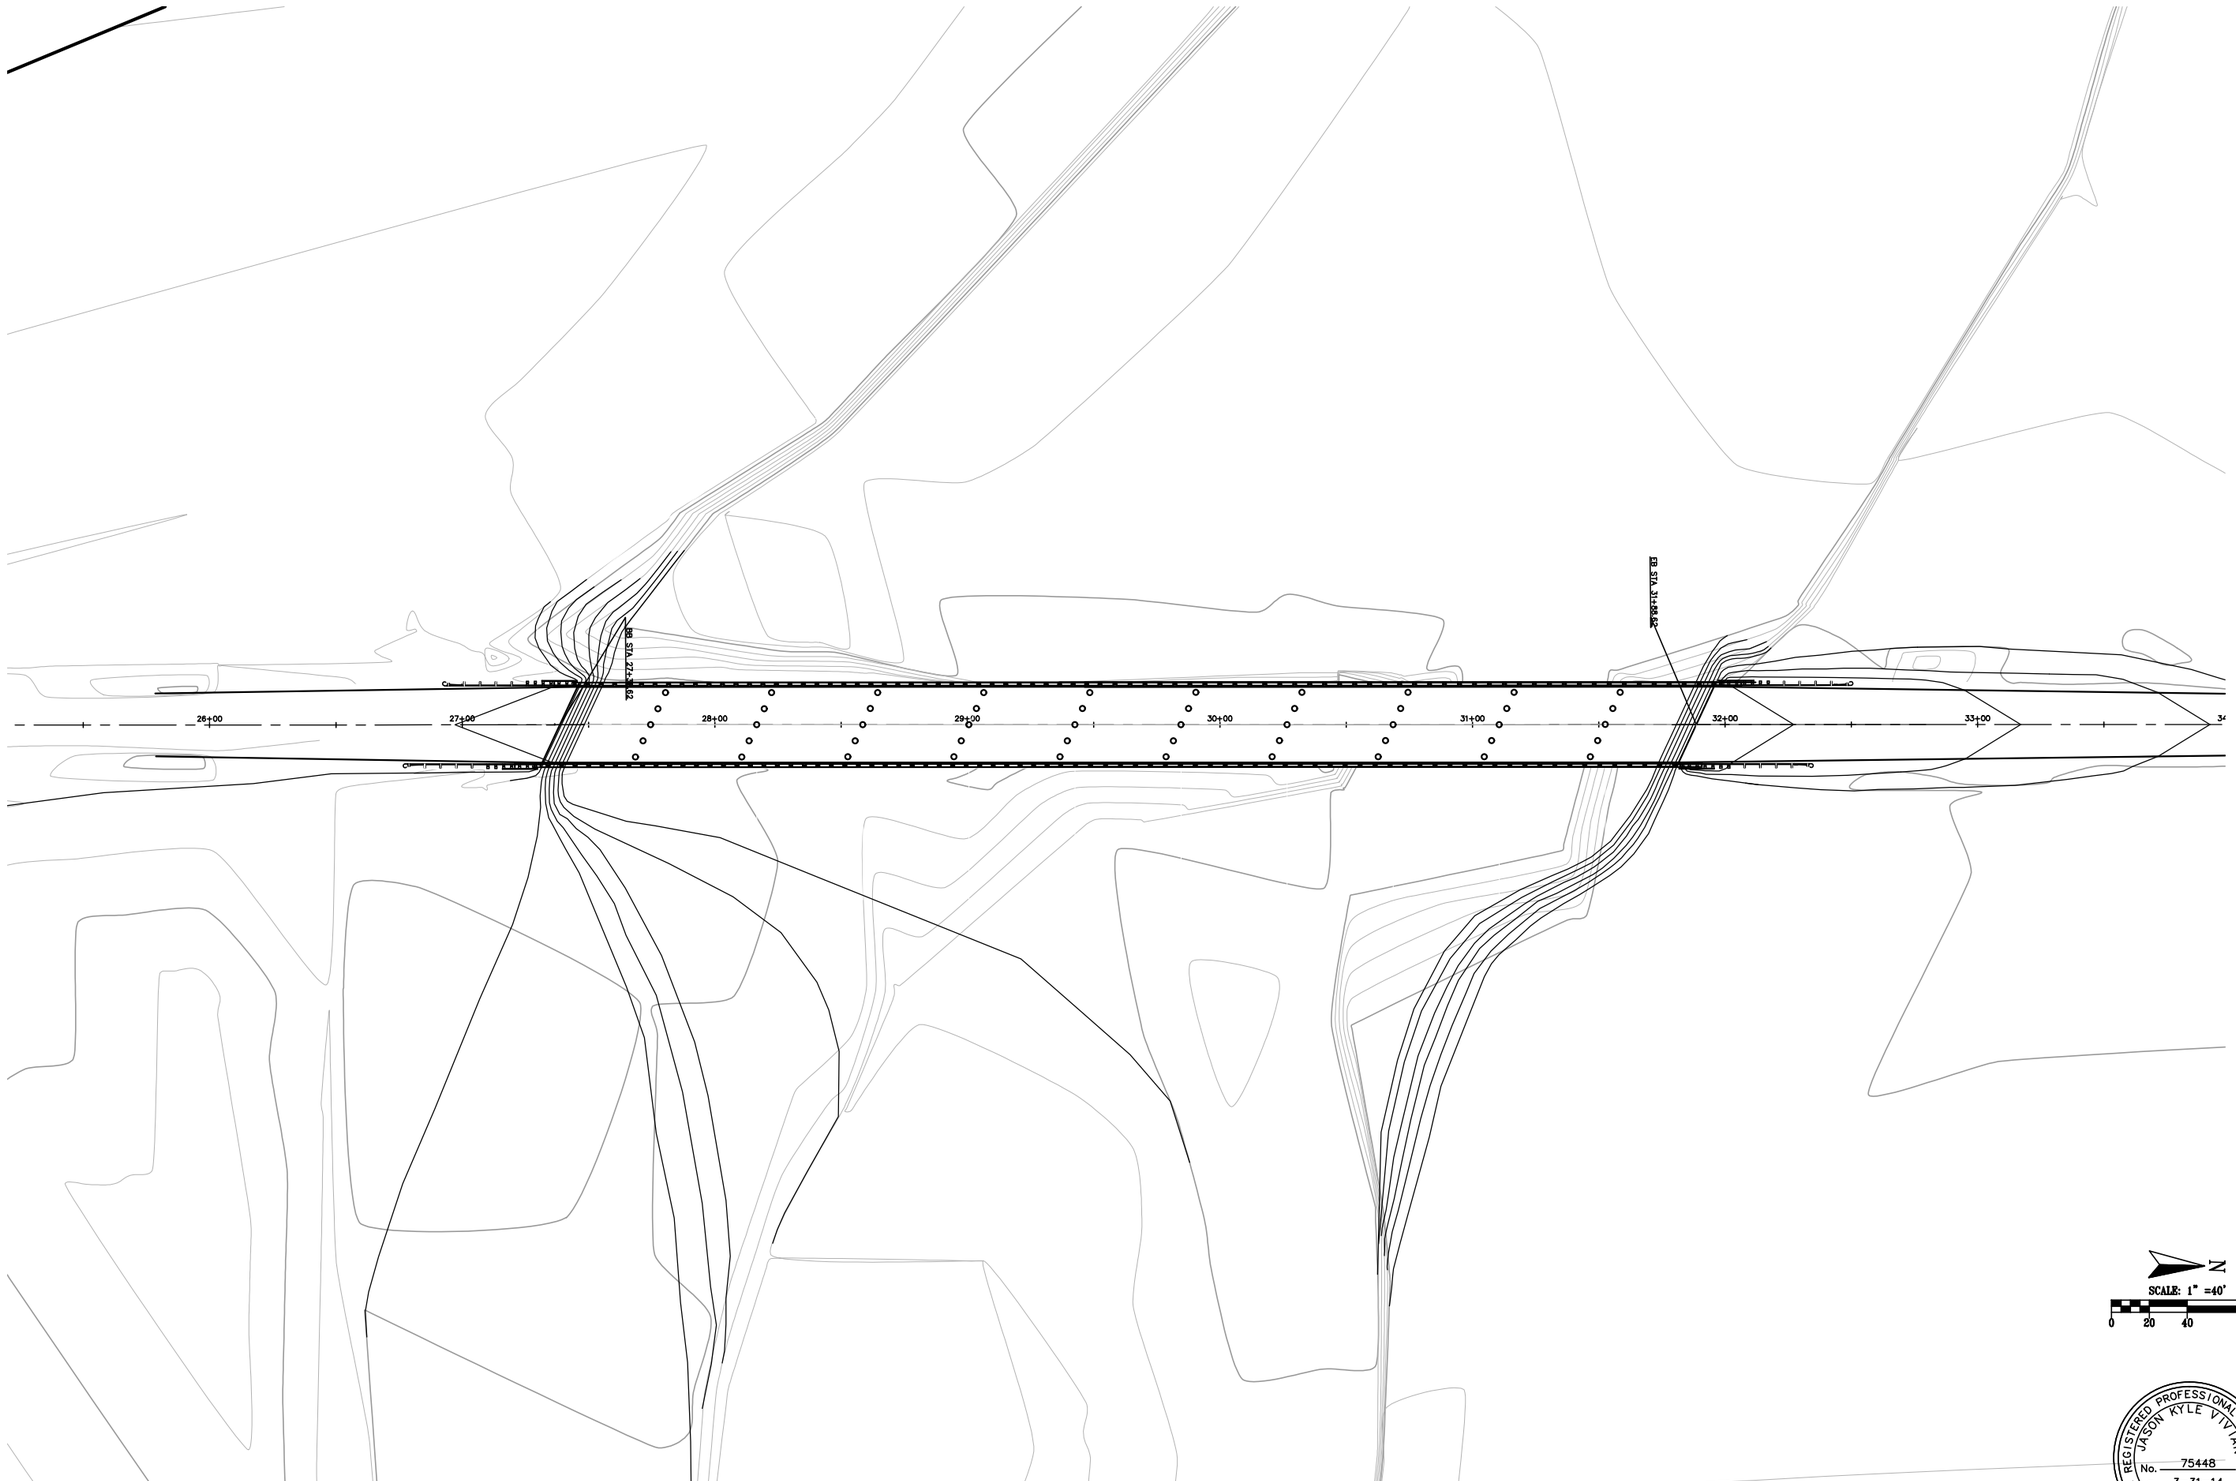

REGISTERED PROFESSIONAL ENGINEER
JASON KYLE VIVIAN
No. 75448
Exp. 3-31-14
CIVIL
STATE OF CALIFORNIA

REVISIONS			
No.	DESCRIPTION	DATE	BY

TULARE COUNTY
RESOURCE MANAGEMENT AGENCY
5961 SOUTH MOONEY BLVD.
VISALIA, CA 93277

COUNTY OF TULARE CALIFORNIA

GENERAL PLAN

ROAD 224 DEER CREEK BRIDGE REPLACEMENT

TULARE COUNTY

SCALE	AS SHOWN
DIVISION	DESIGN
JOB NO.	12004-1
DESIGNED	SSB
DRAWN	PAD
CHECKED	JKV
FILE	12004-1PS001.DWG
DATE	11-02-2013
SHEET No.	S1

1 OF 1

M:\PROJECTS\12004-1\12004-1PS001.DWG 11/21/2013 3:25 PM